
pefkochori complex A. ground floor plan


scale 1:50

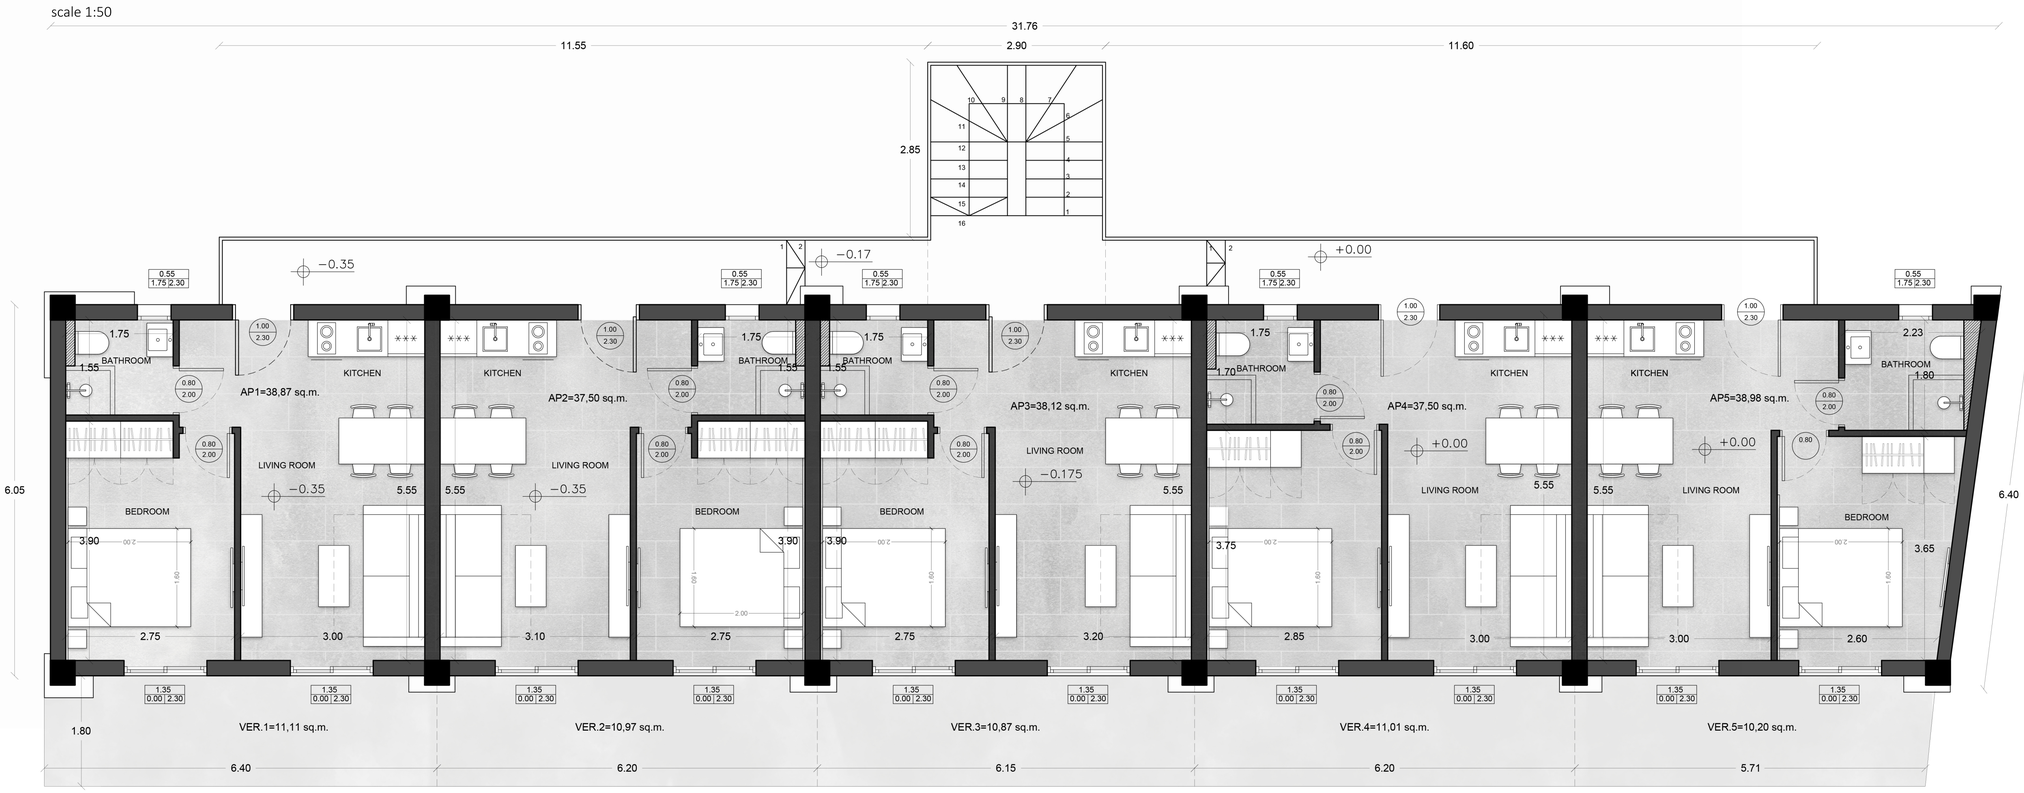

*The layout of Apartments 4 and 5 may differ from existing site conditions.
The proposed design is based on the configuration of the upper floors.

pefkochori complex A. 1st floor plan

scale 1:50

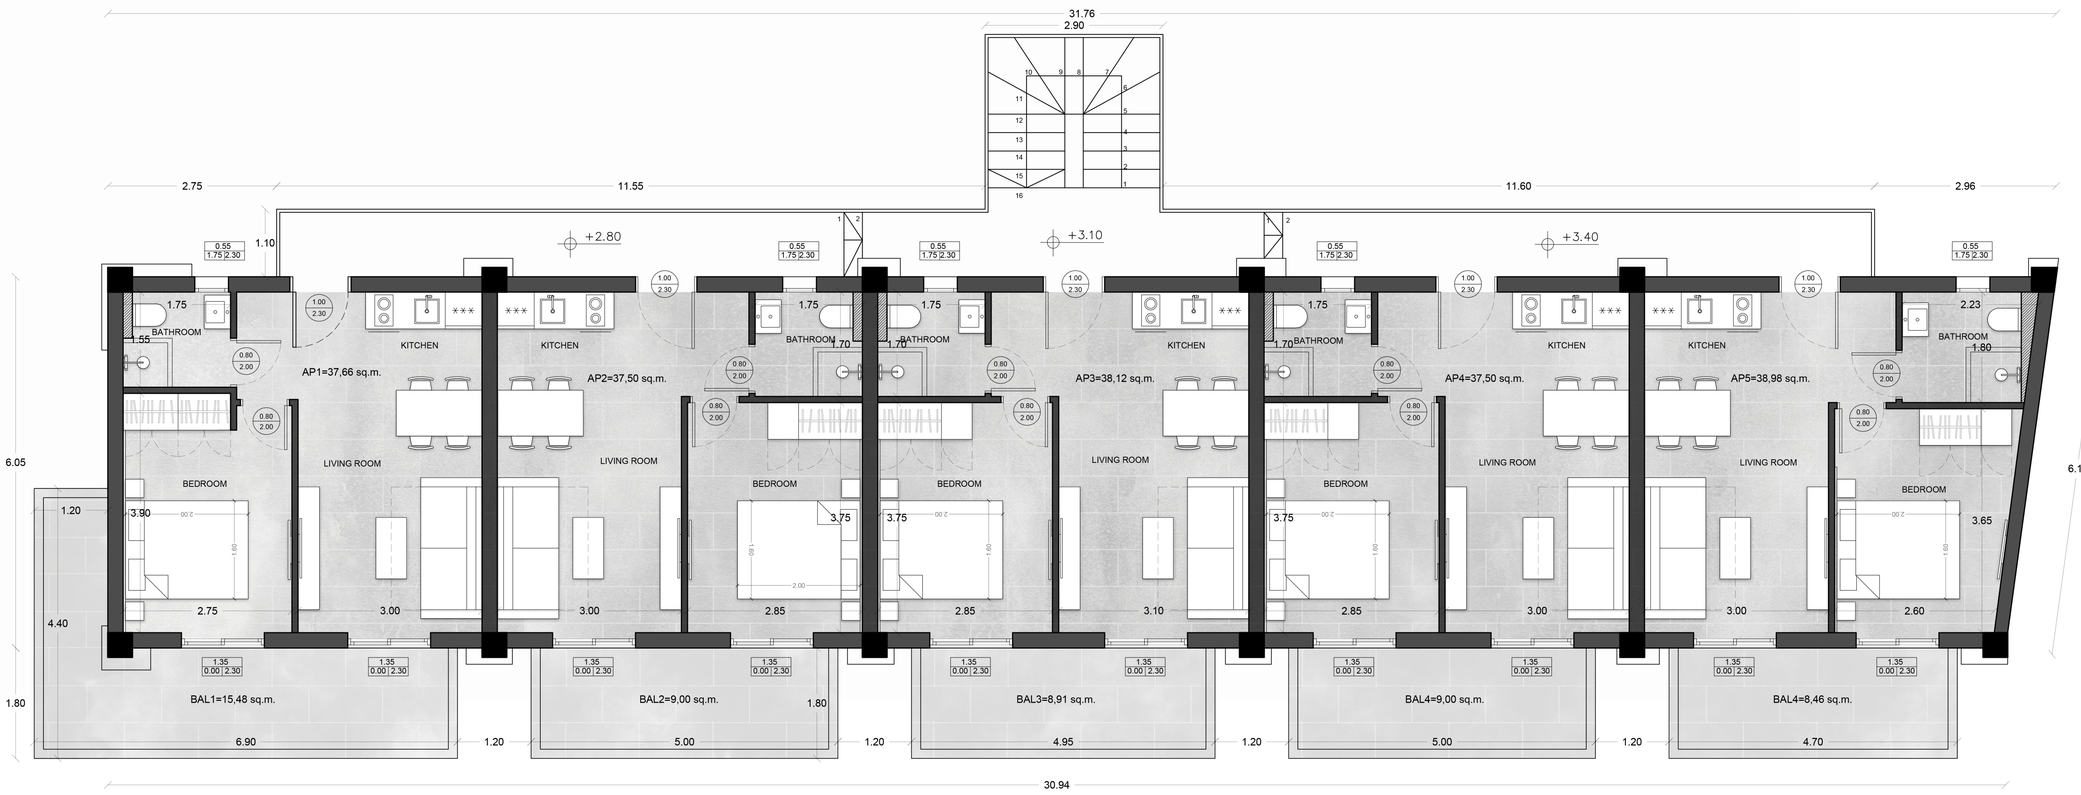

pefkochori complex A. 2nd floor plan

scale 1:50

