
pefkochori complex B. ground floor plan

scale 1:50

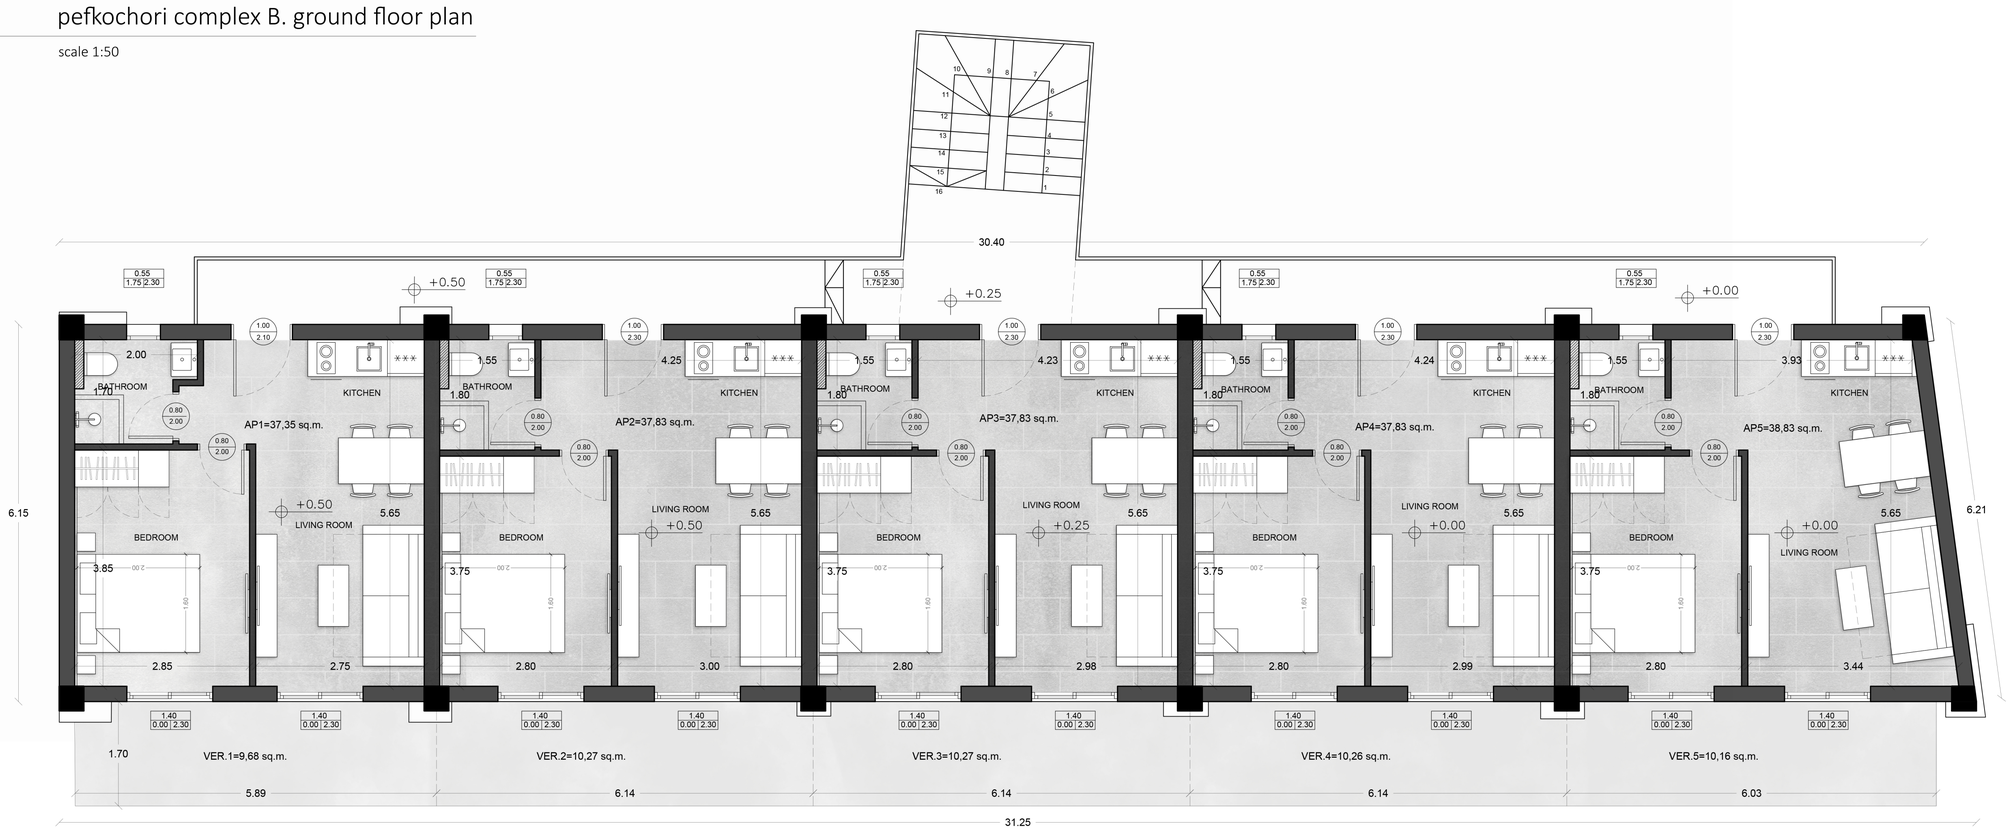

pefkochori complex B. 1st floor plan

scale 1:50



pefkochori complex B. 2nd floor plan

scale 1:50

