
pefkochori complex C. ground floor plan

scale 1:50

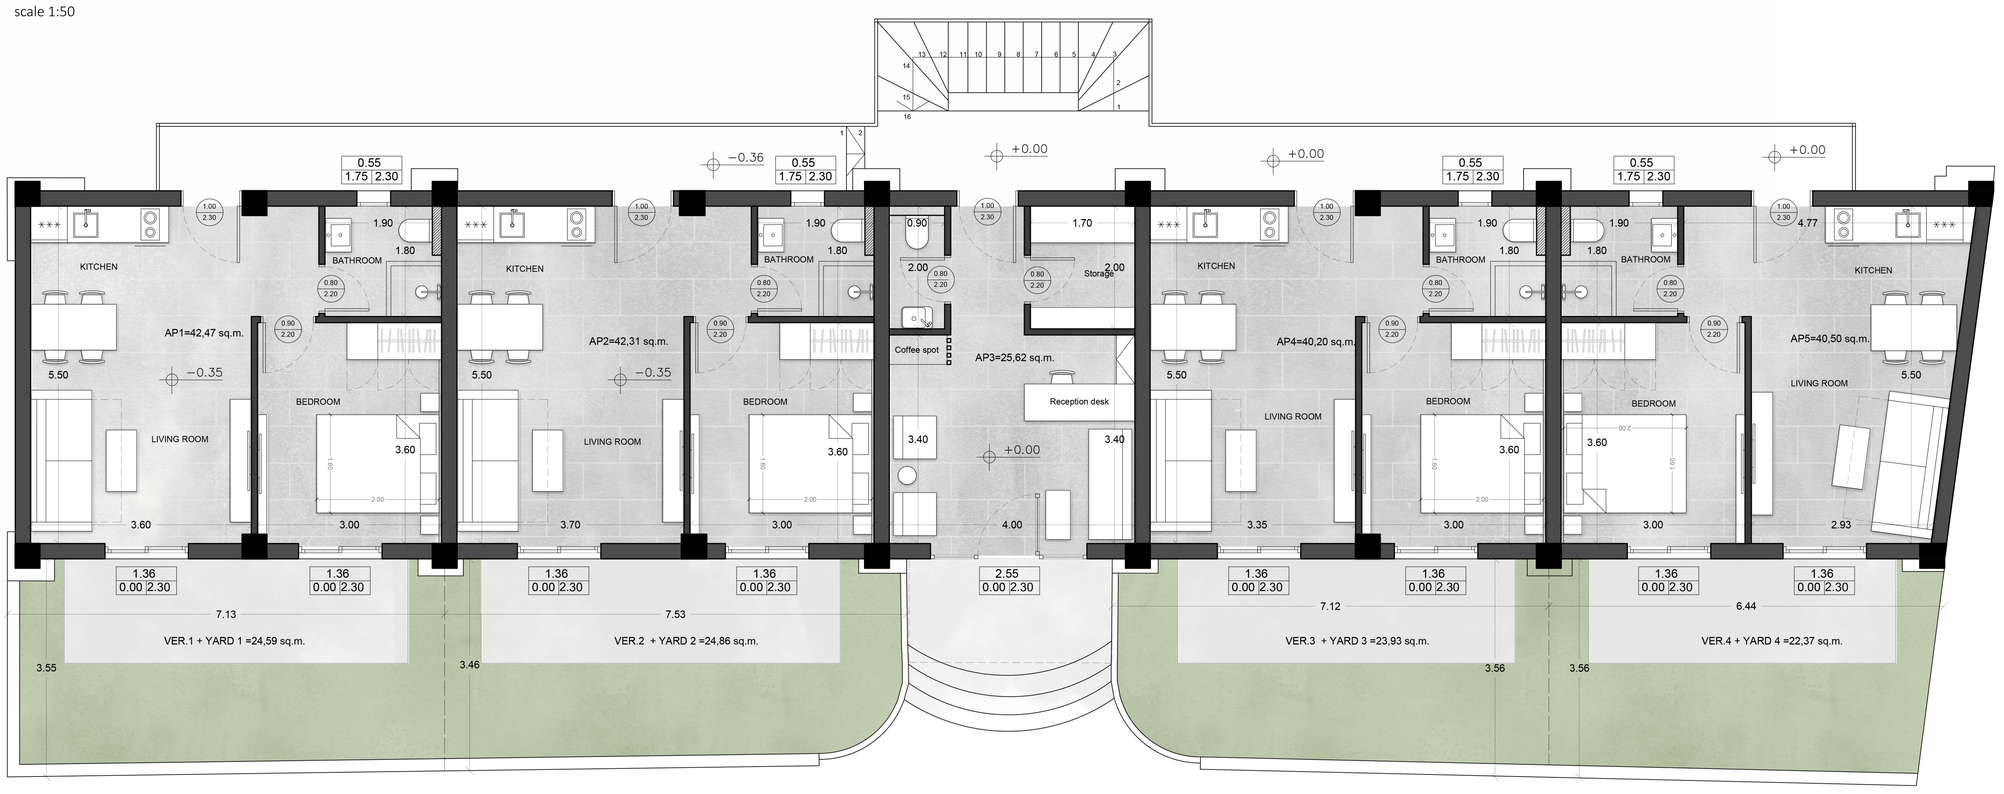

pefkochori complex C. 1st floor plan

scale 1:50



pefkochori complex C. 2nd floor plan

scale 1:50

